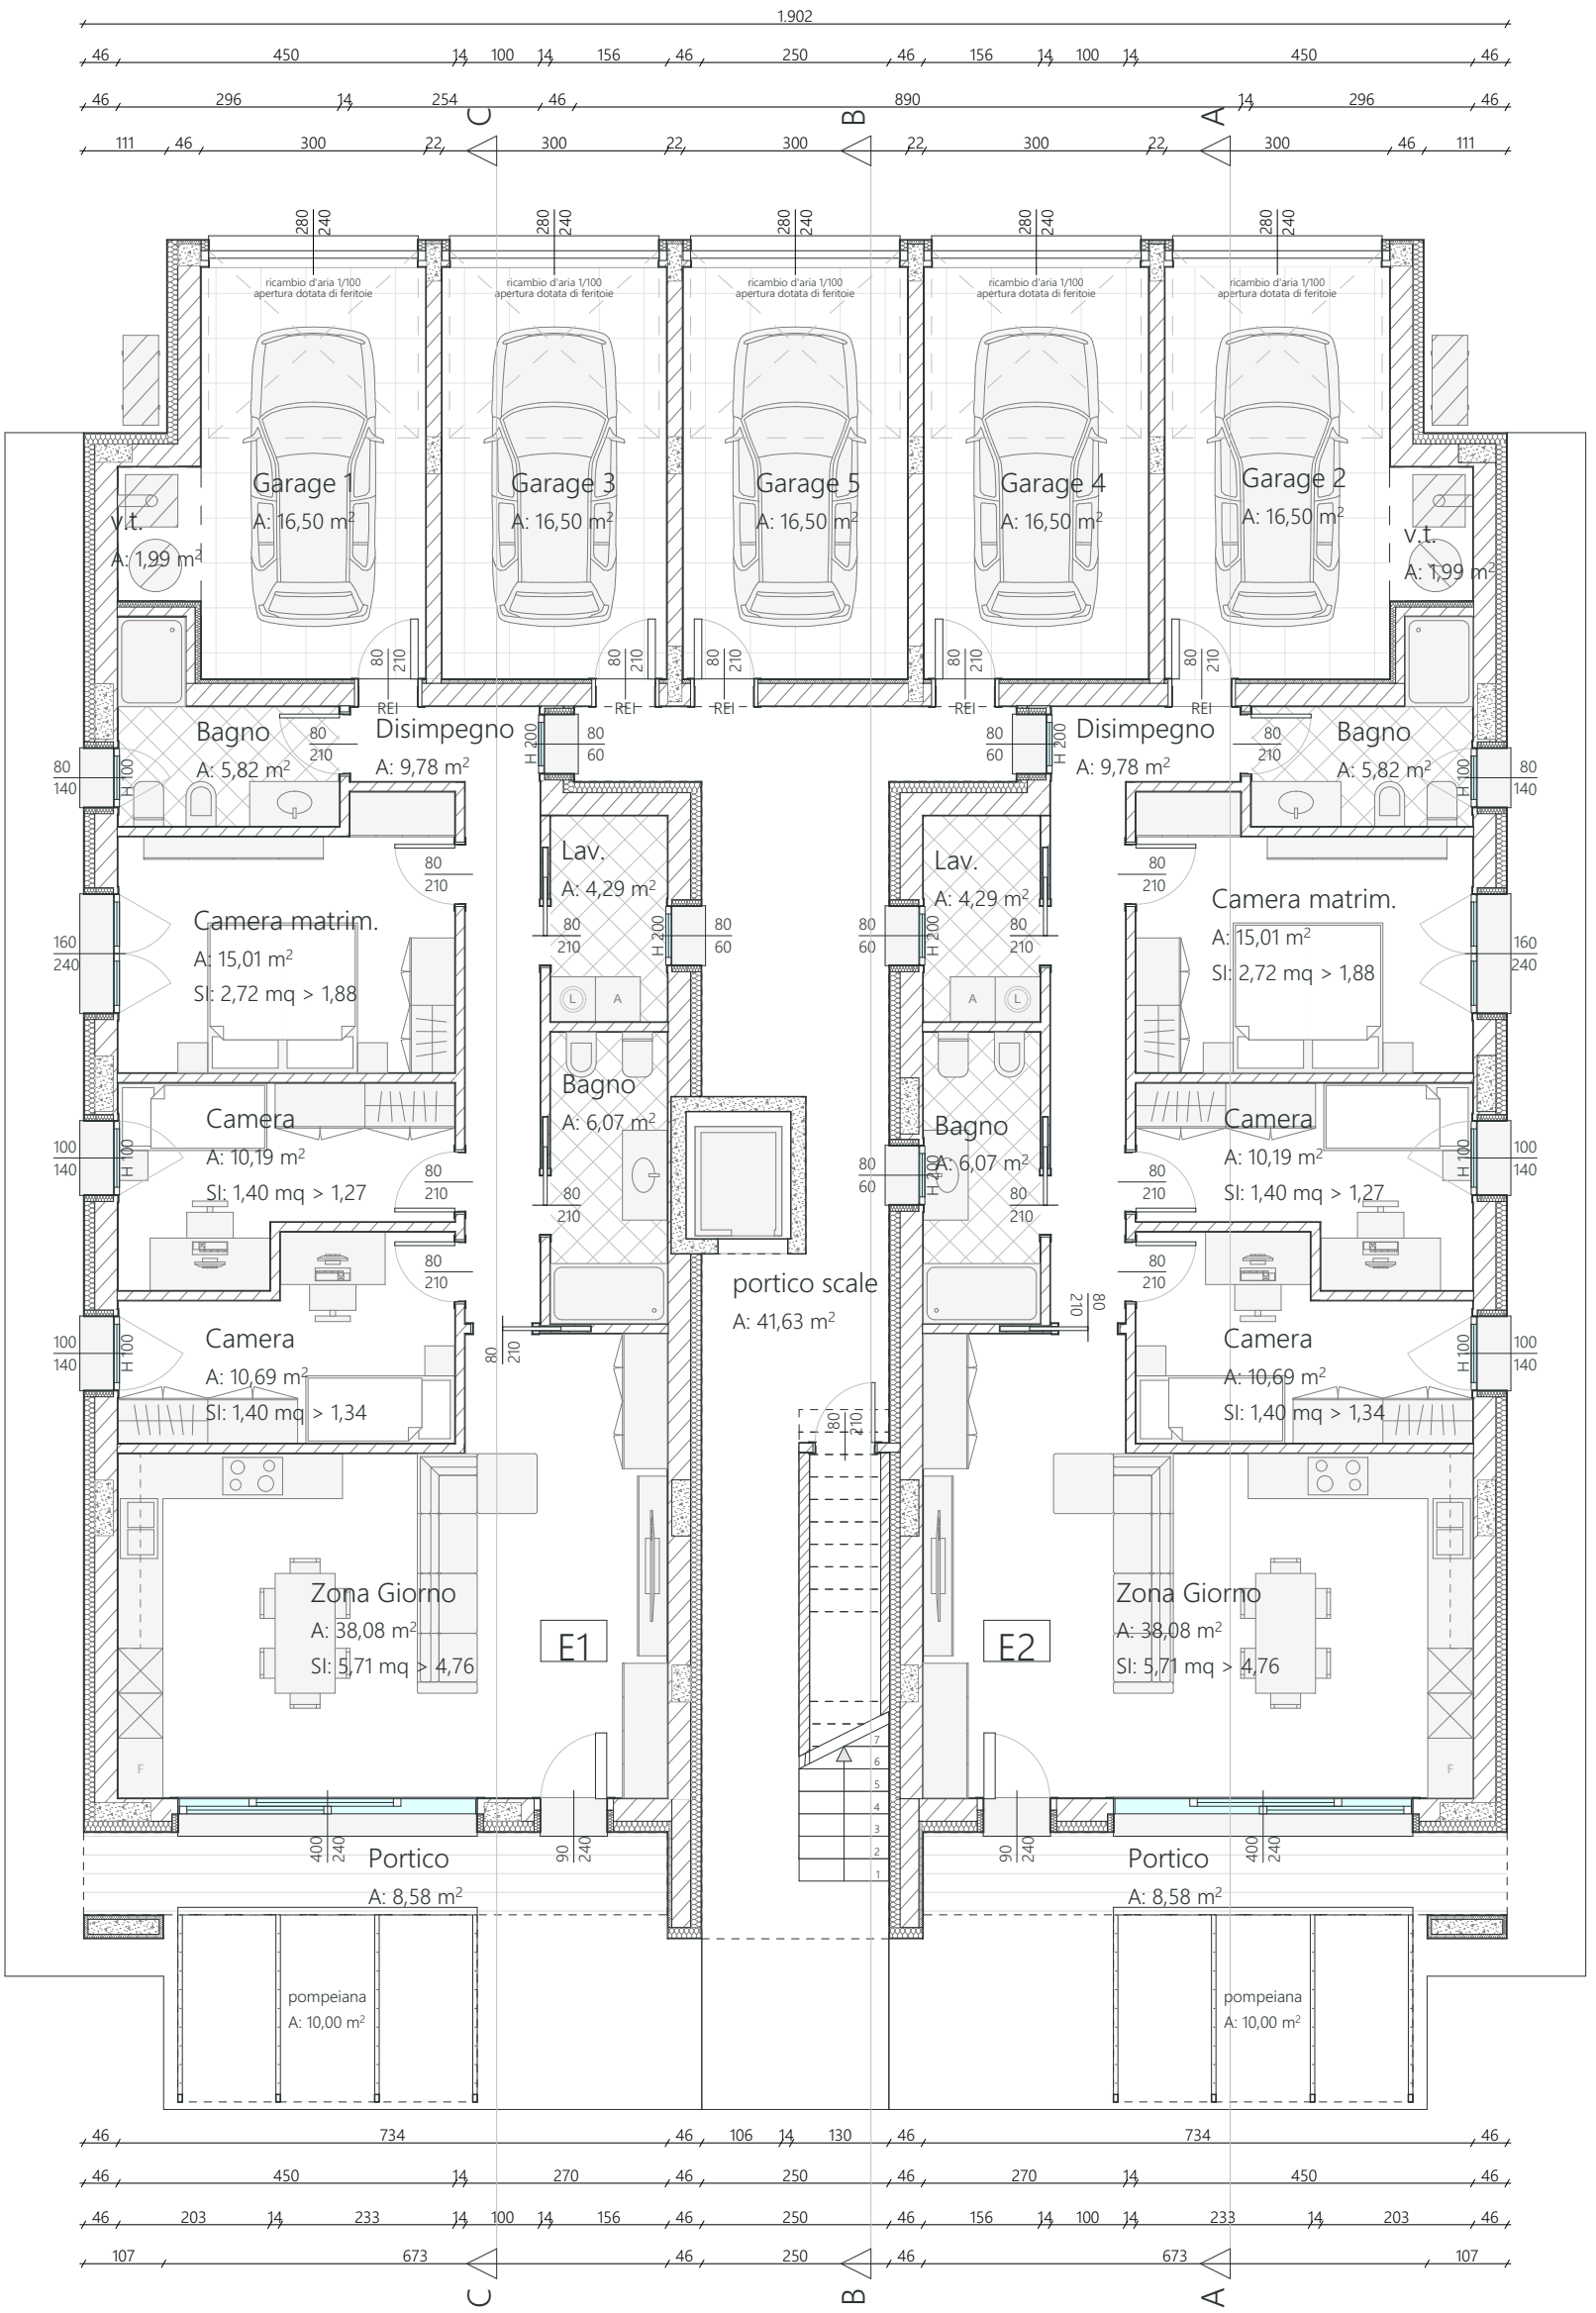

SdP

piano terra

1:100